




REV	SH	ZN	DESCRIPTION
6-G	VAR	6	CHANGED LOCATIONS OF AT DOORS ON RAMPS TO SUIT STRUCTURAL DEVELOPMENT.
6-G	VAR	7	FLIPPED ALL STIFFENERS ON BHD 33 TO FWD SIDE TO SUIT STRUCTURAL DEVELOPMENT.
6-G	VAR	8	GENERALLY REVISED DRAWING TO UPDATE WITH C & A DRAWINGS.
9-E	VAR	9	VERIFIED LOCATION AND REVISED CALLOUT OF DOOR INDICATED ON "E" & "F" DECK RAMPS TO READ "FIRE DOOR" TO CORRECT.
6-G	VAR	10	UPDATED RAMP DECK CUTS TO SUIT STRUCTURAL DEV.
6-G	VAR	11	ADDED MECH PROTECTION TO VENTS P/S AT FR 35.5.

BY:EM 6/21/95
APVD:DLF 6/26/95

REV	SH	ZN	DESCRIPTION
10-E	VAR	10	DELETED STARTTOWERS & VENT TRUNKS @ FR 71.
11-E	VAR	11	ADDED STARTTOWER @ FR 85.
8-H	VAR	8	DELETED ESCAPE TRUNK @ FR 50 FROM "E" & "F" DECK.
10-H	VAR	10	DELETED ESCAPE TRUNK FROM FR 85 TO FR 71 ON "E" & "F" DECK.
9-E	VAR	9	DELETED COLUMN @ FR 62 STBD FROM "E" & "F" DECK.
9-E	VAR	15	RELOCATED COLUMN FROM FWD FR 65 TO AFT FR 65 ON "E" & "F" DECK.
9-E	VAR	16	RELEASED RESERVATION NO. 1.
3-G	VAR	17	ADDED GENERAL NOTE, ABBREVIATION AND SYMBOL LIST NOTE.
3-D	VAR	18	ADDED SCALE BAR.
5-G	VAR	19	REVISED NAME OF PUMP RM BTWN FR 20 & 24 TO INCLUDE BOW THRUSTER EQUIP ROOM.
5-G	VAR	20	ADDED OPENINGS IN "E" DK ABOVE PUMP ROOM & BOW THRUSTER EQUIP ROOM.
VAR	VAR	21	INDICATED VERTICAL LADDERS IN CARGO HOLD STARTTOWERS.
13-G	VAR	22	DELETED VOID TKS AT SHELL BTWN FR 106 & 109 AT "E" DK AND INDICATED LONG BHD AS NONLIGHT TO CORRECT.
VAR	VAR	23	UPDATED MACHINERY SPACES TO SUIT DEVELOPMENT.
6-B	VAR	24	DELETED BALLAST WING TANKS P/S BETWEEN FR 33 & 39 AT INNERBOTTOM AND INDICATED FUEL OIL TANKS EXTENDING TO SHELL WITH LONG BHD.
5-D	VAR	25	INDICATED AS NONLIGHT FUEL OIL TK NO.1A, FR 20 TO 29 CHANGED TO SWB NO.1A AND INCORPORATED WITH SWB FR 24 TO 29 ON "F" DK. INDICATED NT CUTOUTS IN "F" DK BTWN FR 24 & 29 TO SUIT DEVELOPMENT.
VAR	VAR	26	UPDATED DECK PERIMETERS TO SUIT DEVELOPMENT.
VAR	VAR	27	ADDED ADDITIONAL VL AND ADDED DOOR INTO EXISTING STARTTOWER FROM THRUSTER MACHY AND PUMP RM.
9-E	VAR	28	MOVED AFT BHD OF PUMP RM AT FR 65 PORT ON "E" DK FROM FR 66 TO 4'-CUTT AFT BHD OF FR 65 AND REVISED SQUARE FOOTAGE TO SUIT.
VAR	VAR	29	DELETED ESCAPE TRUNK AT SHELL FR 71 STBD AND RELOCATED VERTICAL LADDERS TO TRANSV BHD AT FR NEAR CL TO SUIT DEVELOPMENT.
VAR	VAR	30	DELETED ESCAPE TRUNK AT AFT SIDE FR 33 AND INDICATED VL AT PORT SIDE OF VERT COLUMN, FR 35 TO SUIT DEVELOPMENT.
VAR	VAR	31	INDICATED AIR HANDLING UNITS (AHU) TO SUIT DEV.
6-B	VAR	32	DELETED LONG NT BHD P/S BTWN FR 33 & 38 TO SUIT DEVELOPMENT.

BY:EM 8/11/94
APVD:DLF 8/12/94

REV	SH	ZN	DESCRIPTION
9-E	VAR	1	"E" DECK:REVISED NAME OF PUMP RM UNDER RAMP TO INCLUDE "CSA DEWATERING" FOR PROPER IDENTIFICATION.
7-B	VAR	2	RELOCATED D.T.GIRDER BELOW "F"DECK TO ALIGN WITH LONG BHD ABOVE "F"DECK AND RELOCATED LONG GIRDER IN INNER BOTTOM TO SUIT HULL DEV.
12-E	VAR	3	MODIFIED ESCAPE TRUNK AT FR 90 PORT AT "E" & "F" DECKS AND RELOCATED AFT BHD OF FO SERV TK TO SUIT DEVELOPMENT.
5-G	VAR	4	UPDATED STARTTOWER AT FR 24, "E" DECK TO SUIT OUTFITTING DEVELOPMENT.
8-H	VAR	5	REVISED SIZE OF CLEAR OPNG FOR RAMP DOOR FROM 8'-6" X 18" TO 11' X 18" TO CORRECT.

REVISIONS CONTINUED NEXT COLUMN

1 INNERBOTTOM TANKS IN WAY OF MACHINERY SPACE RESERVED PENDING DEVELOPMENT.

RESERVATIONS	
UNIT:	CDRL:
	B029

DISTRIBUTION STATEMENT	
APPROVED FOR PUBLIC RELEASE. DISTRIBUTION IS UNLIMITED.	
2376	T-AKR 303
2375	T-AKR 302
2374	T-AKR 301
2373	T-AKR 300
AVONDALE NO.	VESEL

AVONDALE JOB NO. 010289
P.O. BOX 50289
NEW ORLEANS, LA 70150-0289
CAGE 1CC97

C3-222

CONTRACT NUMBER N00024-93-C-2205
DRAWN DATE 4/21/94
CHECKED JN 4/21/94
APVD DLP 4/22/94
APVD BJC 4/22/94

DATE 4/21/94
DATE 4/22/94

SIZE C3-222
CAGE 94421
H SCALE 1/16"=1'-0"

REVISIONS
GENERAL ARRANGEMENTS
"E" DECK, "F" DECK AND INNERBOTTOM
01-03-06
REV E

SCALE BAR (FEET)
0 10 20 30 40

REV	ISSUE TYPE	DATE OF ISSUE
-	P	4/28/94
A	F	6/16/94
B	F	6/28/95
C	F	6/4/97
D	F	9/22/98

DRAWING DISTRIBUTION

01-03-06
802-6976056
REV E